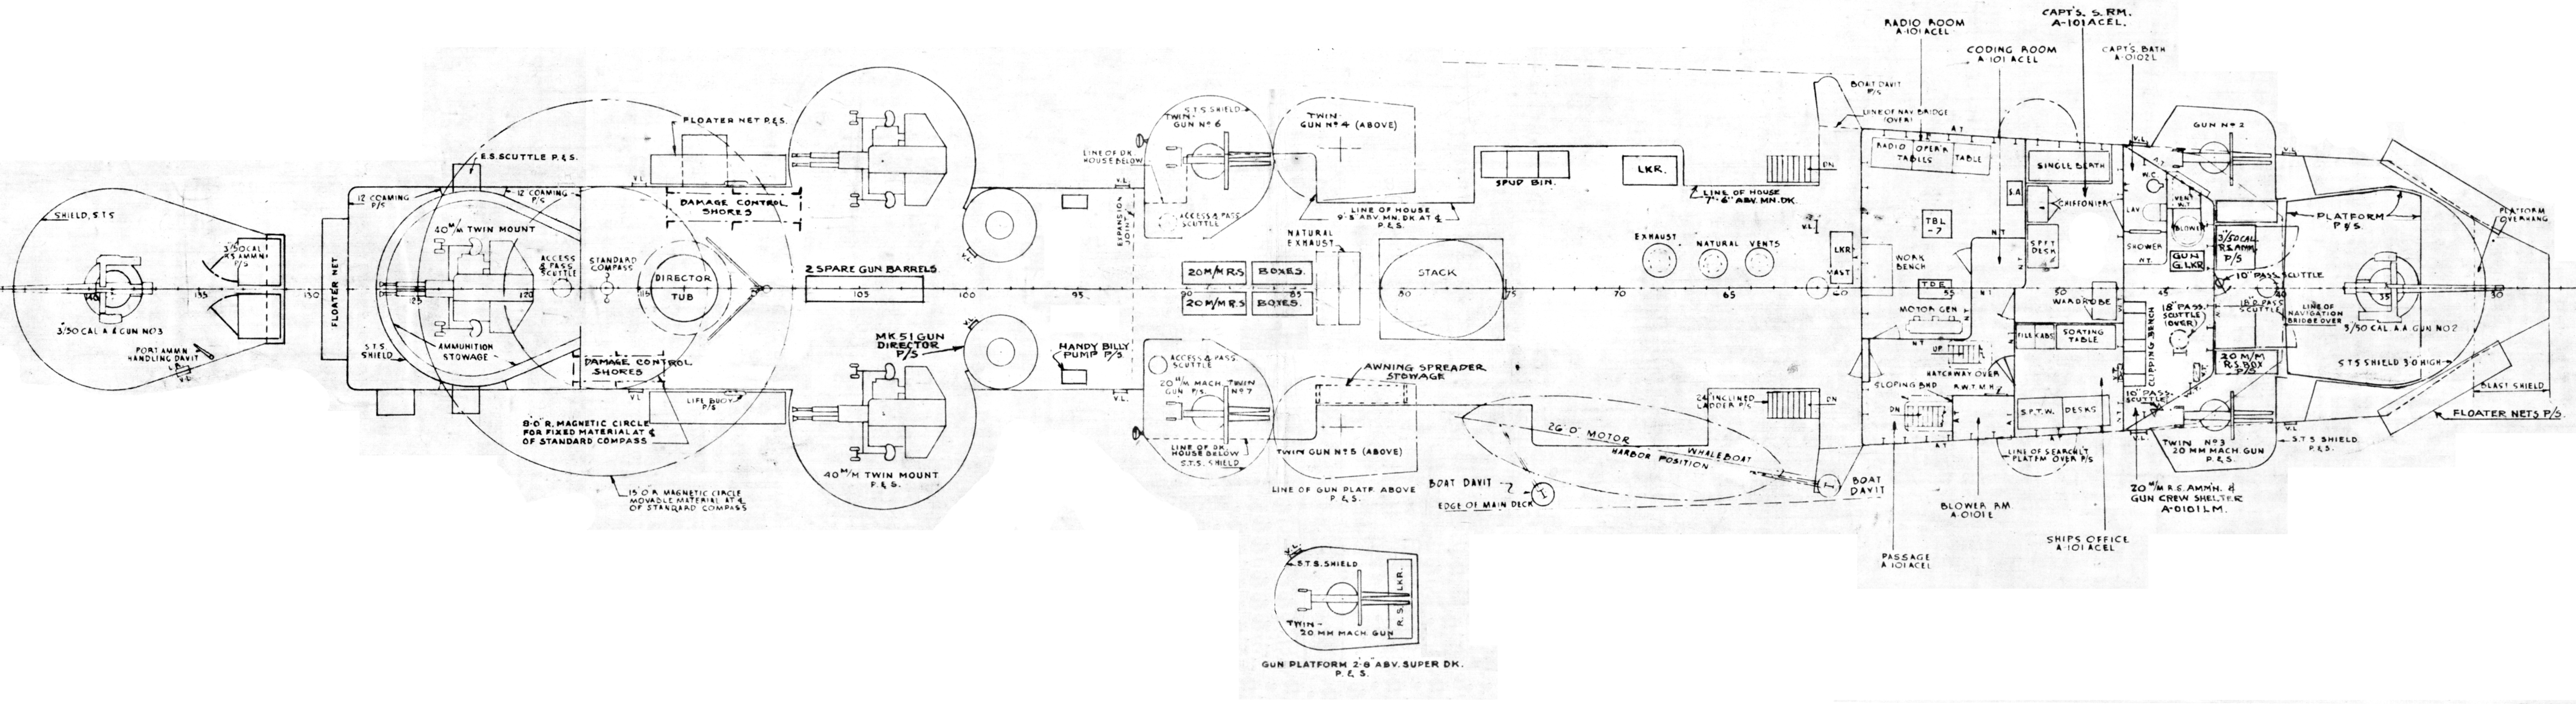

SUPERSTRUCTURE DECK
CAMBER-SHEER

SUPERSTRUCTURE DECK

F.N.S.-ARABE

0 4 8
SCALE 1/8" = 1 FOOT